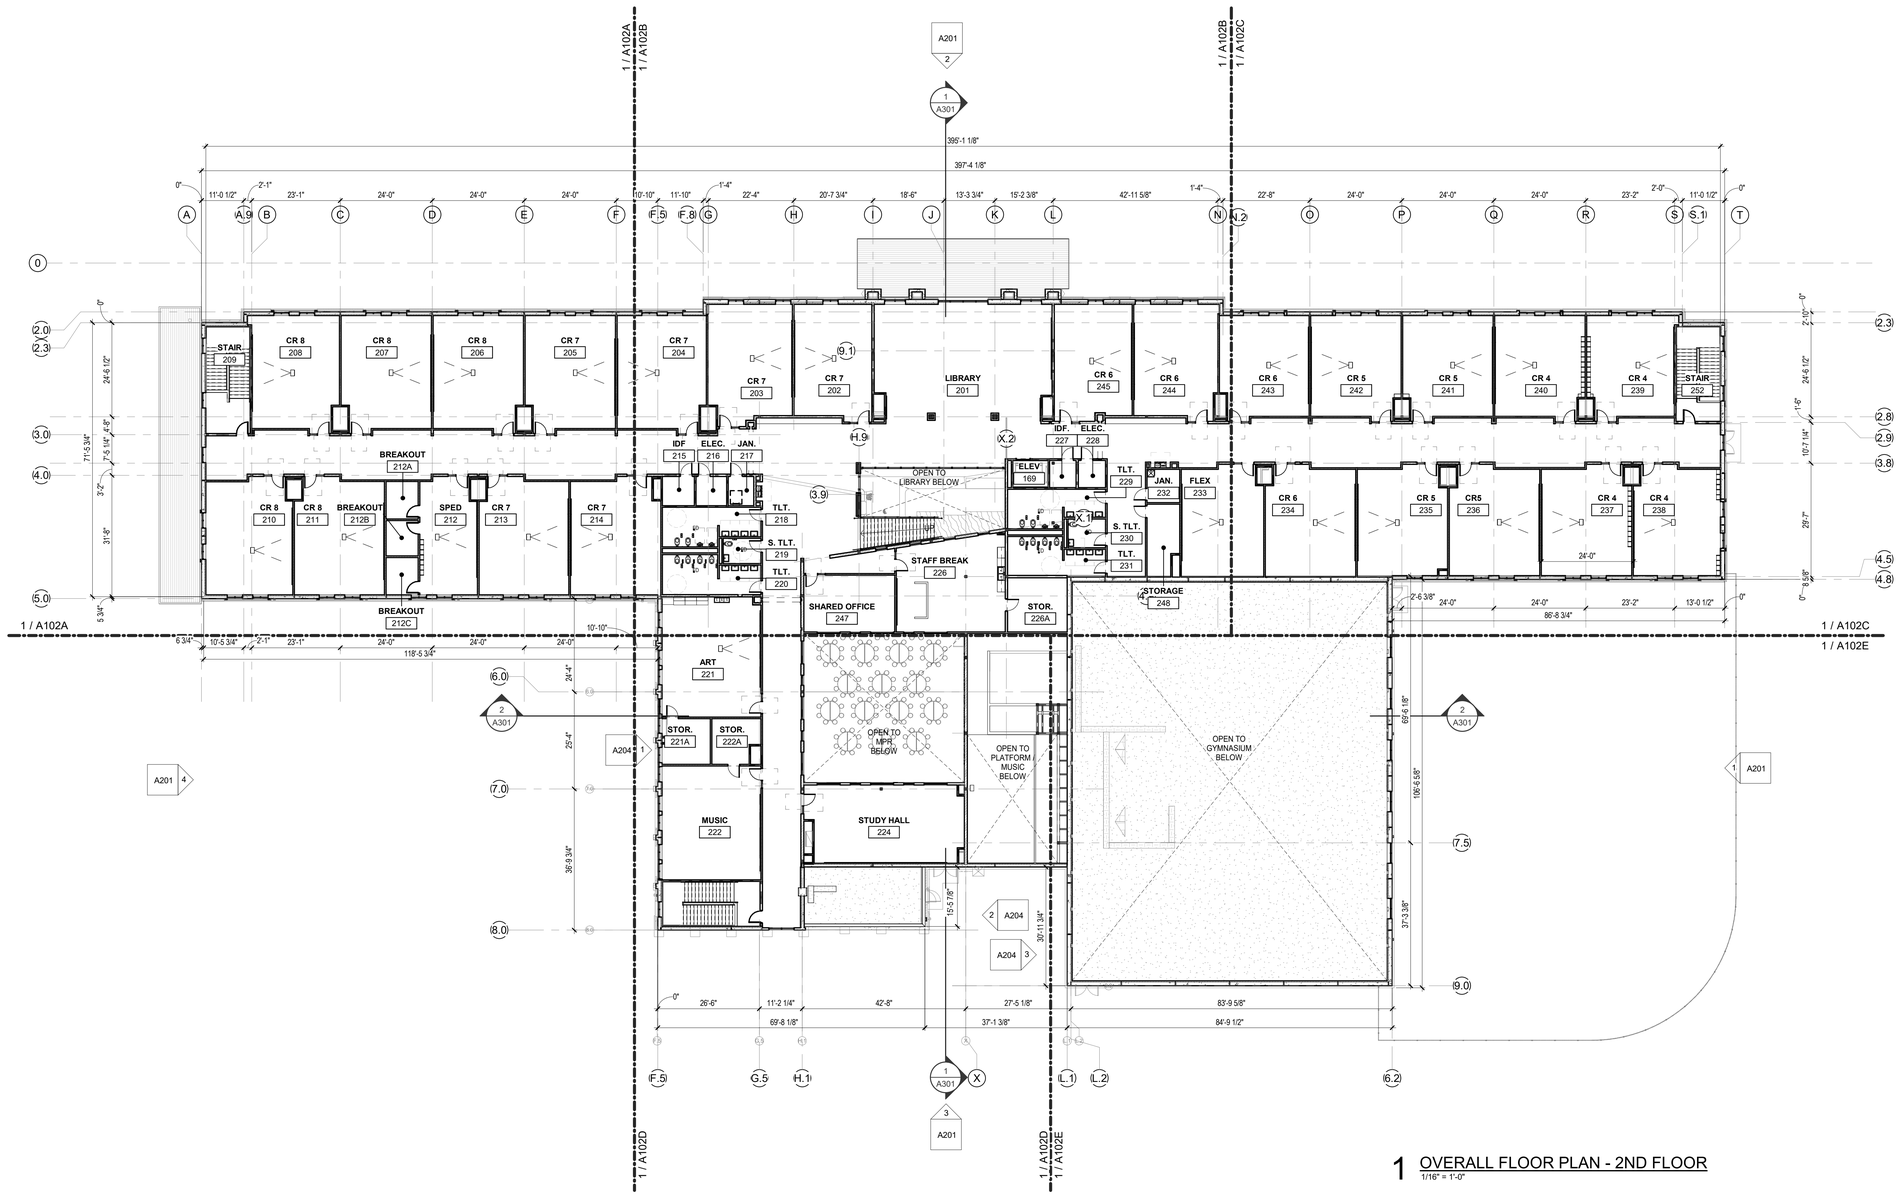


1 OVERALL FLOOR PLAN - 2ND FLOOR
1/16" = 1'-0"

FLOOR PLAN GENERAL NOTES

1. ALL PARTITIONS TO BE TYPE "A3" UNLESS NOTED OTHERWISE ON PLAN.
2. ALL DIMENSIONS ARE FROM THE EXTERIOR FACE OF THE BUILDING TO COLUMN CENTER LINE TO FACE OF GYP BD EXCLUDING INTERIOR FINISHES UNLESS NOTED OTHERWISE ON PLAN.
3. ALL DOOR NUMBERS ARE THE SAME AS THE ROOM NUMBER THAT THE DOOR SWINGS INTO UNLESS NOTED OTHERWISE ON PLAN. IN ROOMS WITH MORE THAN ONE (1) DOOR SWINGING INTO IT. THE DOOR WILL BE DISTINGUISHED BY A LETTER A, B, ETC. AT THE END OF THE DOOR NUMBER. THE BUILDING AREA IS EXCLUDED FROM THE FROM THE DOOR NUMBER PLAN DESIGNATION FOR CLARITY.
4. UNLESS DIMENSIONED OTHERWISE ON PLAN, LOCATE THE HINGE FACE OF DOOR FRAMES 6" FROM THE FACE OF THE ADJACENT PARTITION AT HINGE-JAMBS. REFER TO FOR TYPICAL DOOR LAYOUT.
5. REFER TO SHEET T005 FOR TYPICAL GYP BD PARTITION AND FRAMING DETAILS.
6. REFER TO SHEET T002 & A103 FOR TYPICAL TOILET ACCESSORIES AND TYPICAL DEVICE MOUNTING HEIGHTS.
7. PROVIDE CONTROL JOINTS AT BOTH SIDES OF DOOR FRAME ON CORRIDOR SIDE WALLS TYPICAL, UNO.

FLOOR PLAN LEGEND


- A3 — PARTITION TYPES - RE: T005
- A — GLAZING FRAME TYPES - RE: A251
- FEC — FIRE EXTINGUISHER CABINET MOUNTED @ 4' - 0" TO TOP OF EXTINGUISHER HANDLE OR AS REQUIRED BY AHJ
- 101 — DOOR NUMBER - REFER TO PROJECT MANUAL AND SHEET A601 FOR TYPES
- CR — CARD READER, RE: TECHNOLOGY
- A — ACCESSORY TAG REF A111 FOR ACCESSORY INFORMATION
- 1 — KEYNOTE
- FD — FLOOR DRAIN, RE: PLUMB
- WALL MTD PROJECTOR, OFCI, RE: TECHNOLOGY
- TW — TEACHING WALL, RE:

PARTITION HATCH LEGEND

- NEW WALLS / CONSTRUCTION
- ONE HOUR RATED FIRE BARRIER
- TWO HOUR RATED FIRE BARRIER
- SMOKE
- SOUND ATTENUATION
- CONC TILT WALL
- CMU WALL
- MATCHLINE

KEYNOTES

KEY PLAN

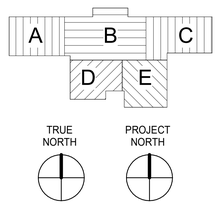

GRACE HEBERT CURTIS ARCHITECTS, APAC

SEAL:

GERALD DAVID HEBERT II
REG. No. 4118
STATE OF LOUISIANA
REGISTERED ARCHITECT

08/10/21

© THIS SET OF DOCUMENTS INCLUSIVE OF DRAWINGS,SPECIFICATIONS, AND ADDENDUMS MAY NOT BE COPIED, SCANNED, NOR ELECTRONICALLY DISTRIBUTED OR USED FOR CONSTRUCTION WITHOUT THE EXPRESSED WRITTEN CONSENT OF GraceHebert Architects, APAC. NO PLAN ROOM, ELECTRONIC PLAN SERVICE (INTERNET PLAN SERVICE), NOR REPRODUCTION COMPANY SHALL BE PERMITTED TO POST THESE DOCUMENTS WITHOUT THE EXPRESSED WRITTEN CONSENT OF THE ARCHITECT.
Grace Hebert Curtis Architects, APAC

GREAT HEARTS - HARVESTON

GREAT HEARTS CHARTER SCHOOLS
SOUTH BLUEBONNET BLVD.
BATON ROUGE, LA 70802

No.	Description	Date

DATE: 02-25-2022
PHASE: BID / PERMIT
ISSUED FOR: BID & CONSTRUCTION
PROJECT NO: 3220115

OVERALL FLOOR PLAN - SECOND FLOOR

sheet number
A102

2/25/2022 4:57:08 PM